FilmL.A., Inc.
6255 W Sunset Blvd, 12th Floor
Hollywood, CA 90028
t: (213)977-8600 - f: (213)977-8601
www.filmla.com

Summary Information

Permit No: F00141879-A **Type of Permit:** FILMING **Release Date:** 09/07/2018

Production Company WARNER BROS TELEVISION PRODUCTION

Insured Company Name WARNER BROS TELEVISION PRODUCTION

Contact Phone No. 1 818-954-4833
Contact Phone No. 2
Fax 818-954-4904
Address 4000 WARNER BLVD
BURBANK, California 91522

Production Title WHAT / IF

Type of Production TV Drama

Producer STEVE SASSEN

Director PHILLIP NOYCE

1st AD BRYAN COX

Production Manager RANDALL TAYLOR

FilmL.A. Coordinator Cody Penwell

Location Manager CHRIS CAMPBELL
Primary Phone Mobile - (310) 210-3285
Secondary Phone

Location Assistant N/A N/A
Primary Phone Mobile - 000-000-0000
Secondary Phone

Fees

Posting 600	$138.00
Posting 900	$414.00
Notification Charge	$170.00
LA CITY LANE AND STREET CLOSURE FEE	$312.00
FILMLA NON-REFUNDABLE FILM PERMIT RIDER FEE	$109.00
LA CITY FIRE SAFETY OFFICER	$1,020.00

Total Permit Fee $2,163.00

Number of Locations 1

NOT A PERMIT

FilmL.A., Inc.
6255 W Sunset Blvd, 12th Floor
Hollywood, CA 90028
t: (213)977-8600 - f: (213)977-8601
www.filmla.com

Summary Information

Location

Permit Number	F00141879-A	**Location Manager**	CHRIS CAMPBELL
Production Company	WARNER BROS TELEVISION PRODUCT...	Primary Phone	Mobile - (310) 210-3285
Insured Company	WARNER BROS TELEVISION PRODUCT...	Secondary Phone	
Production Title	WHAT / IF		

Location Address 1800 Argyle Ave, Los Angeles, CA, 90028

Location Type Hotel

Prep Dates 9/7/2018 - 9/7/2018 14:00 - 20:00 1 day

Film Dates 9/7/2018 - 9/8/2018 19:00 - 06:00 1 day

Strike Dates 9/8/2018 - 9/8/2018 06:00 - 10:00

Open or Closed to the Public Closed

Generic Conditions

*Certain service and personnel fees required by jurisdictional agencies are not collected by FilmL.A. Any such fees must be paid directly to the appropriate agency, and a separate invoice will be provided to the permittee.
*LAFD UFSO: Company must contact FilmL.A. for extension of the Uniformed Fire Safety Officers' hours. During normal business hours, UFSO must also inform the LAFD Film desk of the extension.
All closures impacting sidewalks must be implemented per WATCH manual, CA MUTCD TA-28 & TA-29
Community Survey Obtained
Equipment staging and vehicles may park on one side of the street only.
Must Maintain 5' Clearance on Sidewalks/Walkways
Must maintain local/emergency access
No cast or crew parking on area streets
No interference with merchant activity.
No stopping and setting up in residential areas before 7am or after 10pm without prior approval
No stopping or setting up in front of merchants or residents without prior approval
Number of uniformed officers listed on the permit is a minimum requirement.
Permittee remains responsible for deploying a sufficient number of uniformed officers to provide traffic and crowd control to ensure the safety of the film crew and the public.
Traffic control must be done in accordance w/MUTCD
Traffic Officers Required
Uniformed officers shall have a copy of the film permit in their possession and are required to confirm that all traffic control signage devices are in place.

Please see attached documents Argyle Ave (ES Curb) & Vista Del Mar (WS curb) - What If.pdf
F00141879-Agent_Letter.pdf

NOT A PERMIT

FilmL.A., Inc.
6255 W Sunset Blvd, 12th Floor
Hollywood, CA 90028
t: (213)977-8600 - f: (213)977-8601
www.filmla.com

Summary Information — Location

Permit Number	F00141879-A	**Location Manager**	CHRIS CAMPBELL
Production Company	WARNER BROS TELEVISION PRODUCT...	Primary Phone	Mobile - (310) 210-3285
Insured Company	WARNER BROS TELEVISION PRODUCT...	Secondary Phone	
Production Title	WHAT / IF		

Equipment on Location

Type	Quantity
5 or 10 ton trucks	4
Cast/Crew vehicles	85
Condors	1
Cube Trucks	4
Generator	3
Honey Wagons	2
Motor Homes	2
Portable restrooms	1
Stakebed Trucks	4
Trailers	2
Vans	4

Personnel on Location

Type	Quantity
Cast	10
Crew	85
Extras	20
LA City UFSO assigned	43393
Off-Duty/Active LAPD Officer(s)	2
Spot Check	1

Filming Activities Camera on sticks; Drive ups & away; Equipment on property; Exterior establishing shots; Exterior models against scenery; Handheld equipment; Interior and exterior dialogue; Interior and exterior motion without sound; Intermittent traffic control - 2 minutes standard; Wetdown; Rain Towers AND wet downs along Yucca in front of location; ;

Jurisdiction **Political:** Los Angeles City - Council District 13 **Police:** Los Angeles Police Department **Fire:** Los Angeles City

Thomas Guide **Page:** 593 **Grid:** F4

Approvals

FILML.A. CLOSURES	Yulizza Ramirez
LOS ANGELES CITY DEPARTMENT OF PUBLIC WORKS	Jessica Castro
LOS ANGELES CITY POLICE DEPARTMENT	Gabriel Aleman
LOS ANGELES CITY FIRE DEPARTMENT - FILM UNIT	Kanisha Leonard

Coordinator Note UFSO REQUIRED:
9/7-9/8; 1900-0600 (OVERNIGHT)

Coordinator Note RIDER A RELEASES LOCATIONS FOR 9/7

Coordinator Note SPOT CHECK APPROVED FOR CATERING: INSP. ANDERSON

Parking **Base Camp** SUNSET GOWER **Crew Parking** Sunset Gower

NOT A PERMIT

FilmL.A., Inc.
6255 W Sunset Blvd, 12th Floor
Hollywood, CA 90028
t: (213)977-8600 - f: (213)977-8601
www.filmla.com

Summary Information

Location

Permit Number	F00141879-A	**Location Manager**	CHRIS CAMPBELL
Production Company	WARNER BROS TELEVISION PRODUCT...	Primary Phone	Mobile - (310) 210-3285
Insured Company	WARNER BROS TELEVISION PRODUCT...	Secondary Phone	
Production Title	WHAT / IF		

Location Type :	STUDIOS	Location Type :	Studios
Other Location	1438 N Gower St, Los Angeles, CA, 90028	Other Location	1438 N. Gower St., Los Angeles, CA, 90028

Parking Notes
Catering:
6128 Yucca St.

Posting "No Parking" signs	N/S YUCCA ST., ARGYLE AVE. - N. GOWER ST.		
Approximate Footage	601 - 900	**Log Number**	214842
Date(s)	9/7/2018 to 9/7/2018	**Time(s)**	07:00 to 22:00
Posting "No Parking" signs	S/S YUCCA ST., ARGYL AVE. - VISTA DEL MAR W/S VISTA DEL MAR, YUCCA ST. - SOUTH 100'		
Approximate Footage	301 - 600	**Log Number**	214843
Date(s)	9/7/2018 to 9/7/2018	**Time(s)**	00:00 to 00:00
Posting "No Parking" signs	N/S YUCCA ST., ARGYLE AVE. - N. GOWER ST.		
Approximate Footage	County Parking	**Log Number**	
Date(s)	9/7/2018 to 9/7/2018	**Time(s)**	18:00 to 06:00
Posting "No Parking" signs	N/S YUCCA ST., ARGYLE AVE. - N. GOWER ST.		
Approximate Footage	601 - 900	**Log Number**	215047
Date(s)	9/8/2018 to 9/8/2018	**Time(s)**	06:00 to 15:00
Lane / Full Closure	LANE CLOSURE: E/S CURB LANE ARGYLE AVE., YUCCA ST. - NORTH 130' W/S CURB LANE VISTA DEL MAR, YUCCA ST. - SOUTH 100'		

NOT A PERMIT

FilmL.A., Inc.
6255 W Sunset Blvd, 12th Floor
Hollywood, CA 90028
t: (213)977-8600 - f: (213)977-8601
www.filmla.com

Summary Information

Location

Permit Number	F00141879-A	**Location Manager**	CHRIS CAMPBELL
Production Company	WARNER BROS TELEVISION PRODUCT...	Primary Phone	Mobile - (310) 210-3285
Insured Company	WARNER BROS TELEVISION PRODUCT...	Secondary Phone	
Production Title	WHAT / IF		

Approximate Footage 301 - 600

Date(s) 9/7/2018 to 9/8/2018 **Time(s)** 19:00 to 10:00

NOT A PERMIT

Permit #F00141879-A

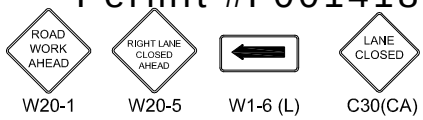

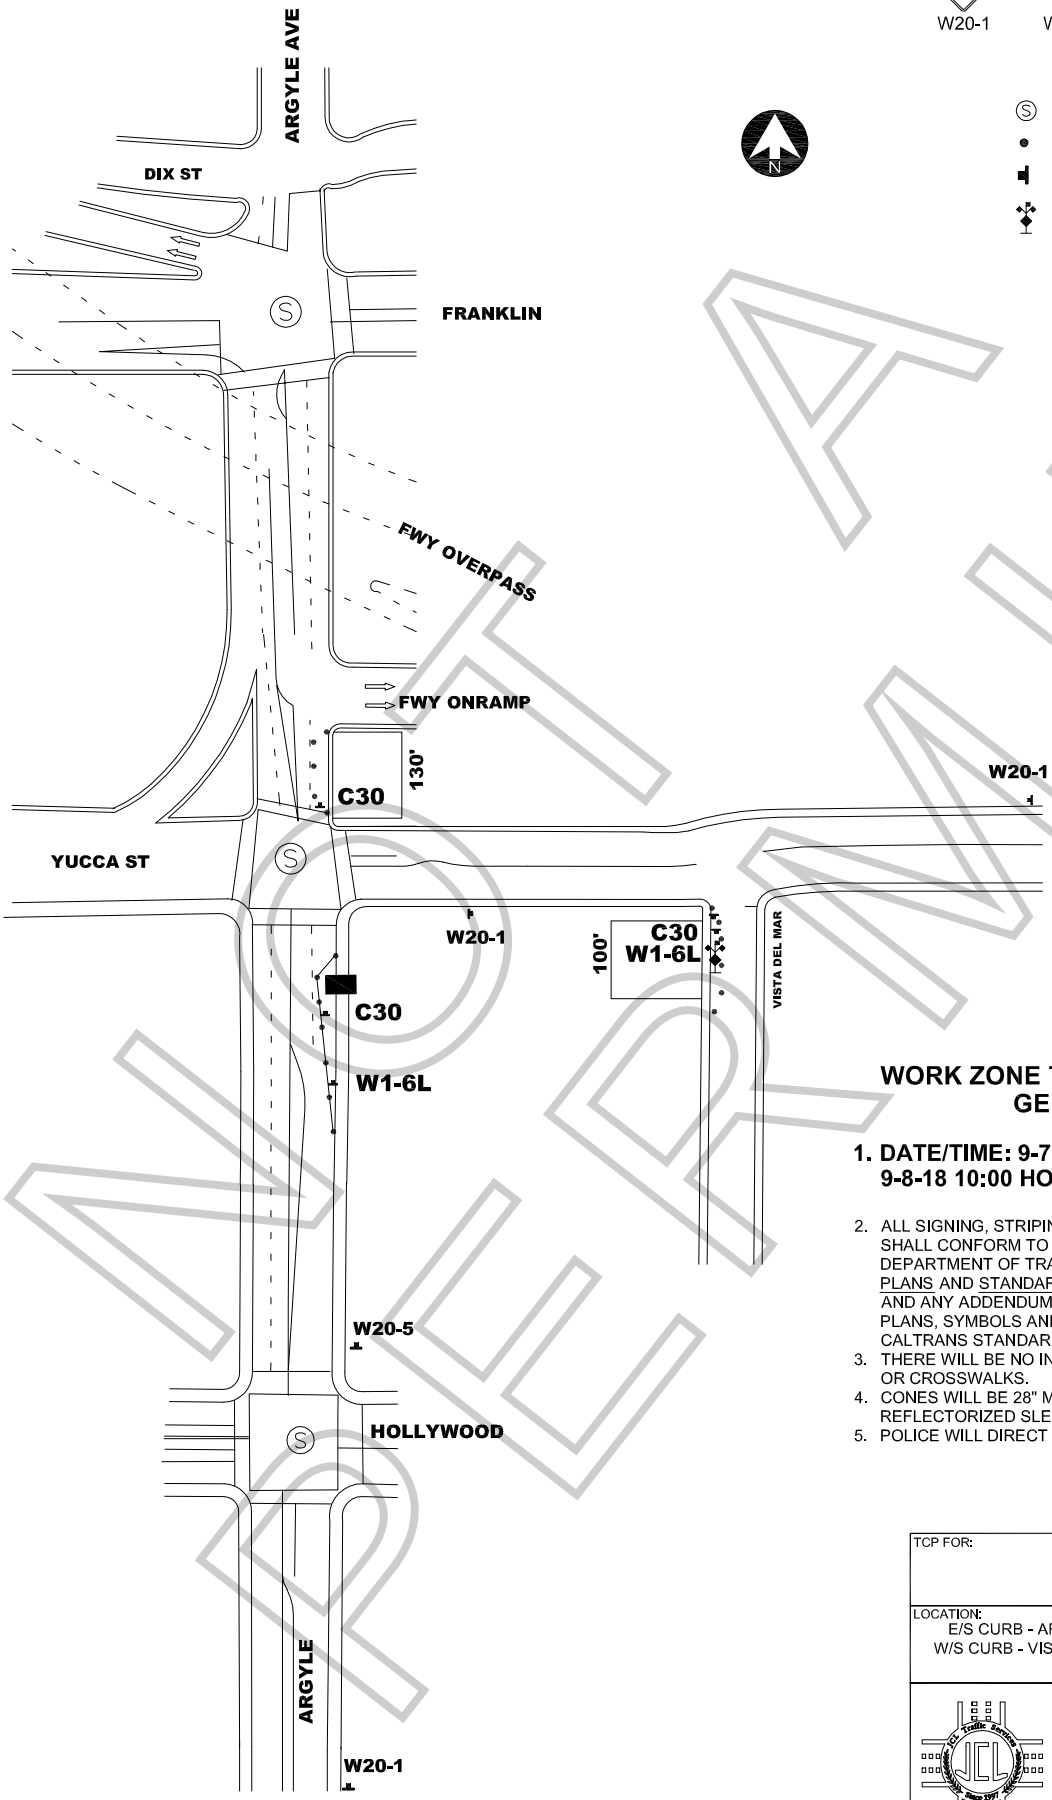

ALL TRAFFIC CONTROL WILL BE INSTALLED TO MEET OR EXCEED THE MUTCD AND WATCH MINIMUM REQUIREMENTS

WORK ZONE TRAFFIC CONTROL PLAN GENERAL NOTES

1. **DATE/TIME: 9-7-18 FROM 19:00 HOURS TO 9-8-18 10:00 HOURS.**
2. ALL SIGNING, STRIPING, AND TRAFFIC CONTROL DEVICES SHALL CONFORM TO THE (CURRENT) STATE OF CALIFORNIA DEPARTMENT OF TRANSPORTATION (CALTRANS) STANDARD PLANS AND STANDARD SPECIFICATIONS , CALIFORNIA MUTCD , AND ANY ADDENDUMS THERETO, AND AS SHOWN ON THESE PLANS, SYMBOLS AND ABBREVIATIONS USED ARE SHOWN ON CALTRANS STANDARD PLANS.
3. THERE WILL BE NO INTERFERENCE WITH TRAFFIC SIGNALS OR CROSSWALKS.
4. CONES WILL BE 28" MINIMUM HEIGHT AND HAVE REFLECTORIZED SLEEVES FOR NIGHT WORK.
5. POLICE WILL DIRECT TRAFFIC IF NECESSARY.

TCP FOR: WARNER BROS TV: "WHAT IF"

LOCATION:
E/S CURB - ARGYLE AVE BTWN YUCCA ST & 130' NORTH
W/S CURB - VISTA DEL MAR BTWN YUCCA ST & 100' SOUTH
CITY OF LOS ANGELES, CA

CONTACT: TIM BALLOU
OFFICE# 213-763-9000
CHRIS CAMPBELL
PH# 310-210-3285

JCL TRAFFIC SERVICES
(213) 622-9775
C31-CA Lic # 805357

DATE	REVISIONS	DRAFTER: MARIO MENJIVAR
		SCALE: N.T.S.
		FILM LA: CP

NOT A PERMIT

APPOINTMENT OF FILM THIS PRODUCTION SERVICES, INC. AS AUTHORIZED AGENT AND REPRESENTATIVE

I certify that I am a representative of W. B T.V. "What / IF" ("Principal") and am
Name of "Principal" / Production Company
authorized to enter into binding contractual agreements on Principal's behalf provided Principal has pre-approved such agreements. I further certify that I am authorized by principal to appoint other representatives and agents for Principal and to give such representatives and agents authority to enter into and bind Principal to agreements relating to the issuance and compliance with location film (e.g. theatrical, television, commercial, and other motion picture filming) and still photographic permits, including the permits themselves and any riders to such permits. Acting on the behalf of Principal in my capacity as it's authorized representative, I appoint Film This Production Services, Inc. (a.k.a. Film This) and it's employees and agents ("Film This") as Principal's authorized representatives and agents to apply for and receive location film (e.g. theatrical, television, commercial, and other motion picture filming) and still photographic permits on behalf of Principal through the *FILML.A., INC.* for any city , county or other jurisdiction where *FILML.A., INC.* operates, in accordance with Principal's instructions, to negotiate, discuss, accept, modify, agree to bind the Principal to the terms and conditions of such permits (including any restrictions and/or community guidelines applicable to any such permit) and to execute such permits on behalf of Principal. Principal understands, acknowledges and agrees that it (and/or it's insurer) remains responsible for liable and all obligations imposed by or incidental to any permit or rider issued to Principal signed by an employee or agent of (including any coordinator, runner or messenger used by) Film This. Principal further agrees to comply with the terms and conditions of any such permits and hereby appoints Film This as an authorized representative to facilitate compliance with such terms and conditions following issuance of such permits and to enter into agreements for Principal with respect thereto. Any person, City, agency, entity or organization (including *FILML.A., INC.* and any city, county or other jurisdiction where *FILML.A., INC.* operates) may rely on this appointment and not need obtain any further authorization for any act described herein. An original or faxed copy of this appointment shall be sufficient and may be treated as an original for all purposes. The appointment may be revoked by Principal at anytime in writing delivered to *FILML.A., INC.*, but in any case shall expire one (1) year from the date of execution set forth below.

I declare under penalty of perjury under the laws of the State of California that I am authorized to appoint Film This as an agent for Principal and based on that authority I hereby appoint Film This as Principal's agent as set forth herein.

Dated September 4, 2018 By _____
Representative's Signature

W. B T.V.
Name of "Principal" (Production Company)

1438 N. Gower St. Building 35, 4TH floor
Principal's Address

Chris Campbell
Print Princpal Representative's Name

Hollywood CA 90028
City, State, Zip Code

Location Manager
Representative's Title (i.e. UPM, Loc Mgr)

310-210-3285
Principal's Telephone Number

NOT A PERMIT